


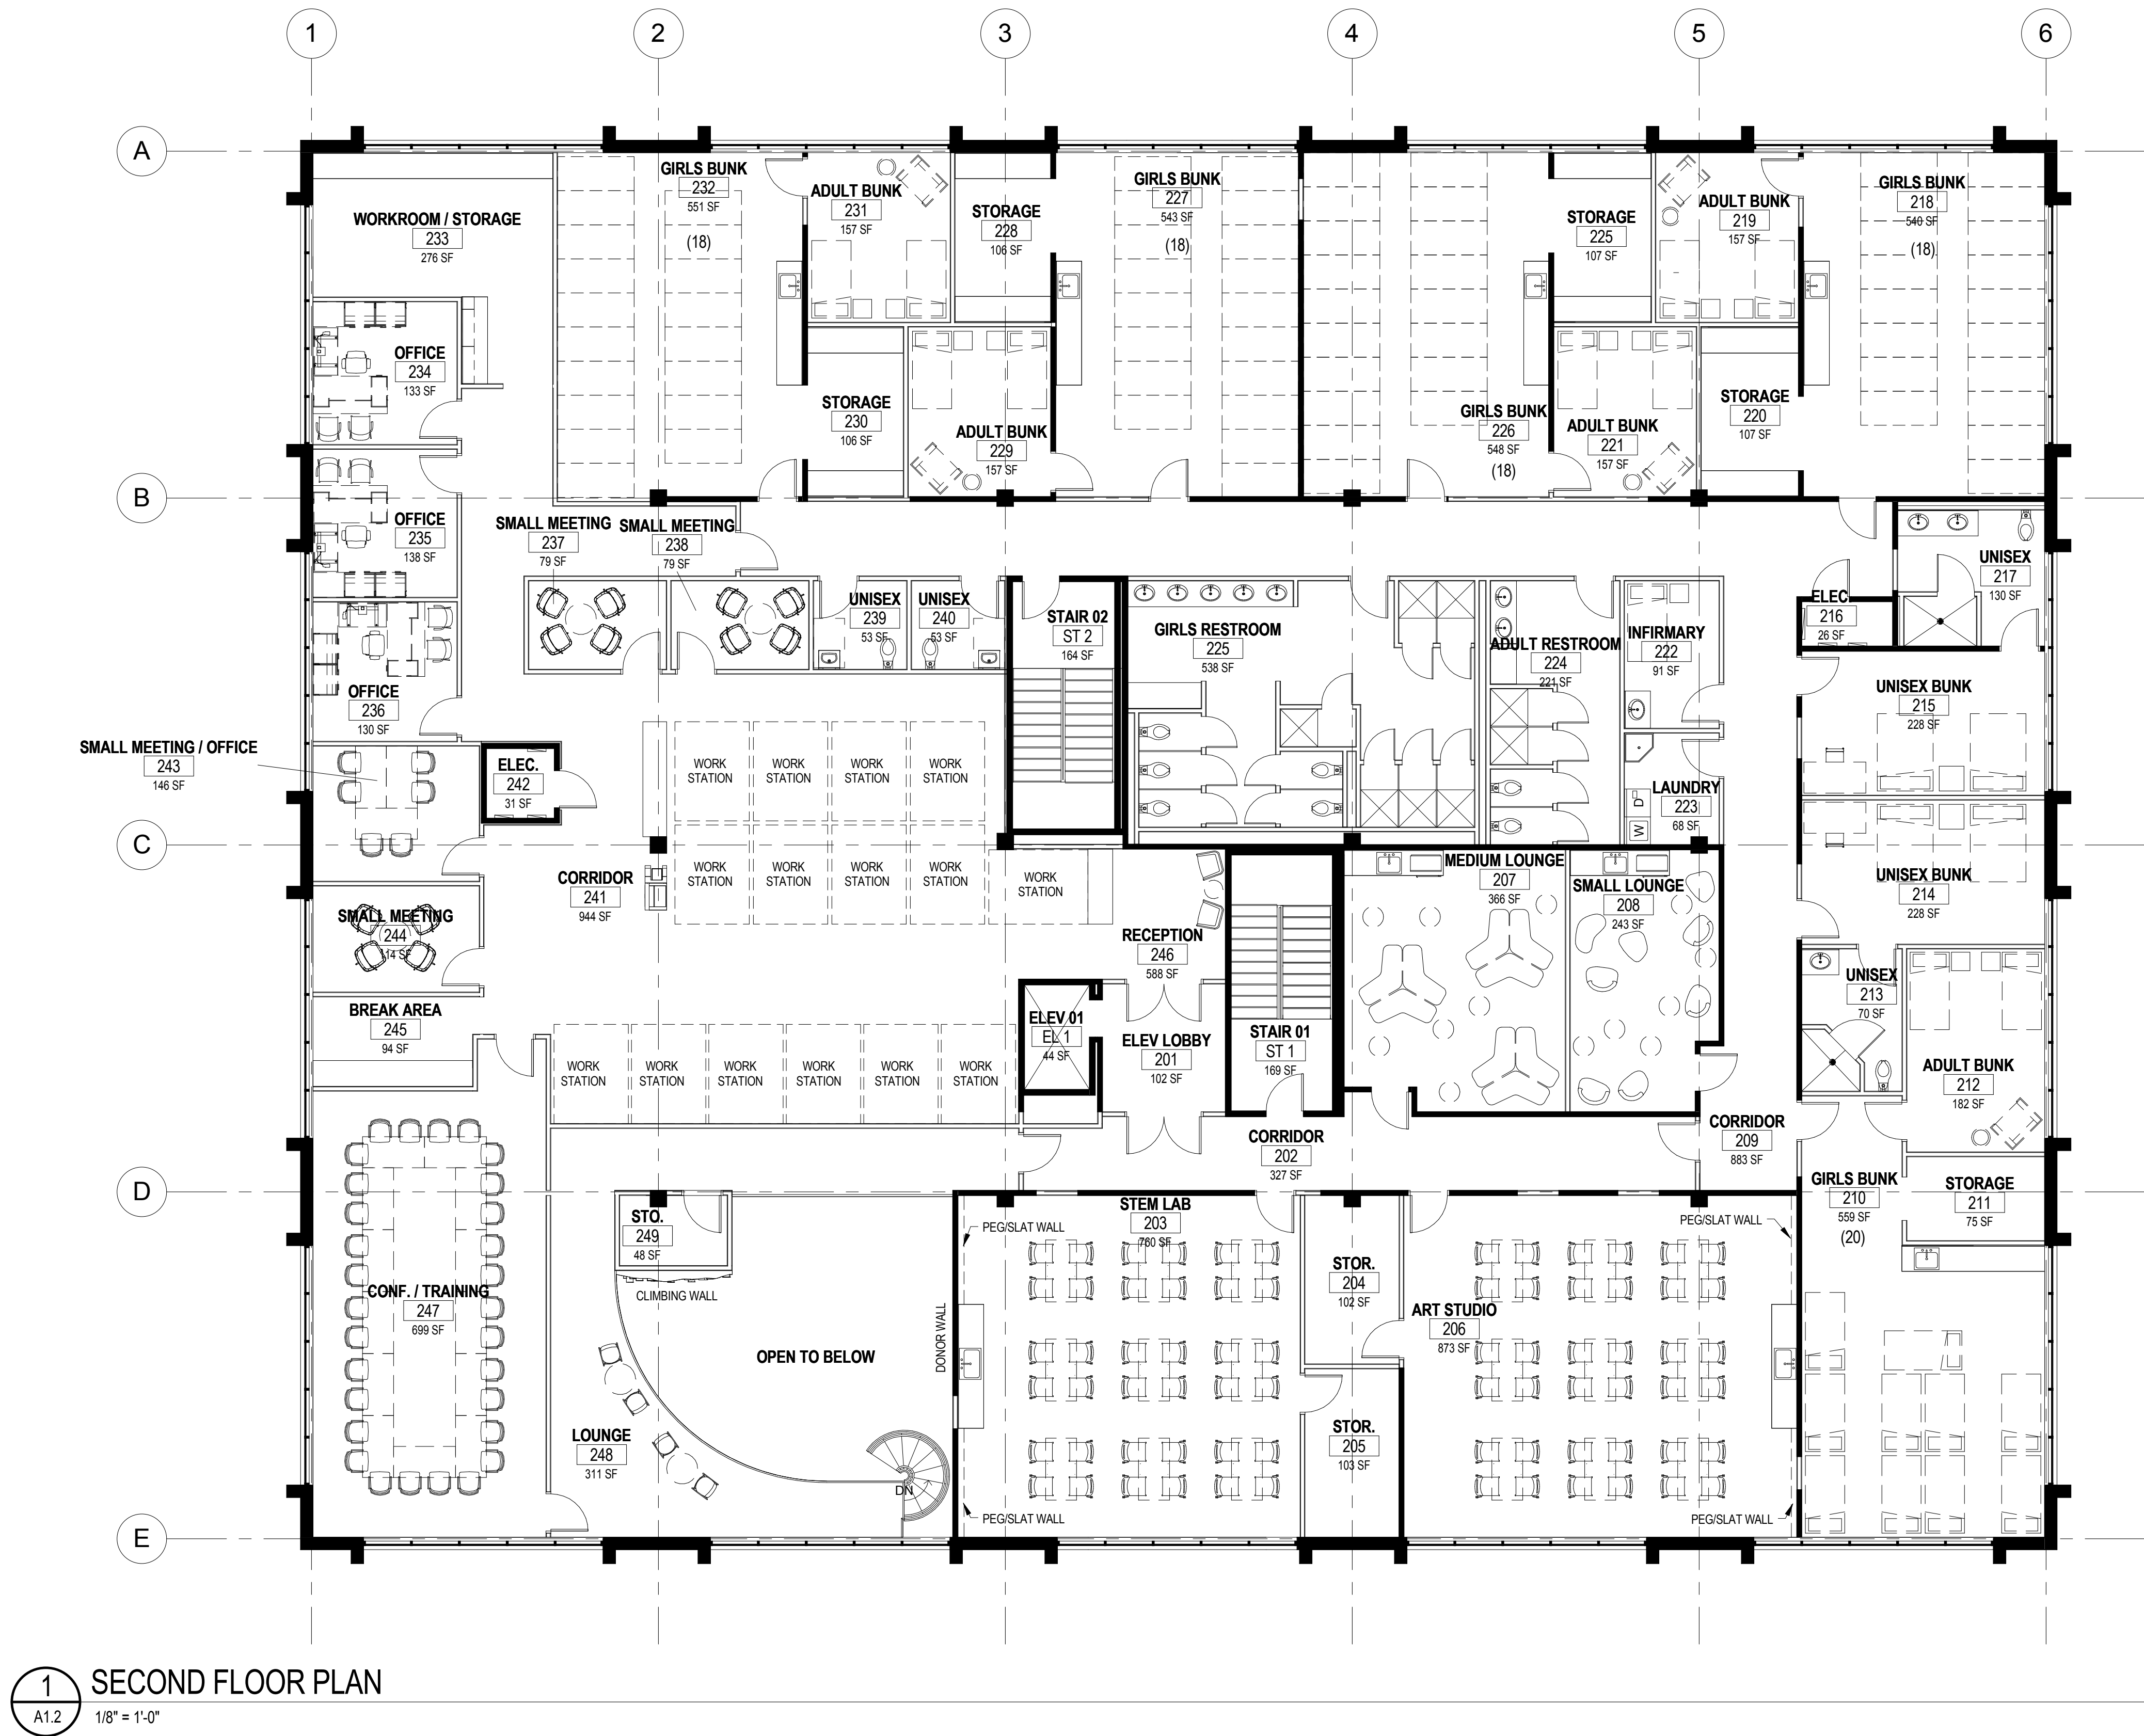

GIRL SCOUT OF SOUTH CAROLINA
MOUNTAINS TO MIDLANDS
LEADERSHIP CENTER
1101 WILLIAMS STREET, COLUMBIA, SC 29201

SECOND FLOOR PLAN

A1.2

The **Boudreaux** Group
1330 Lady St., Suite 600 (9900)
P.O. Box 5995
Columbia, SC 29950
803.799.4477
803.799.4477
info@boudreauxgroup.com
Interdisciplinary Design Architecture Interiors Planning

NOT FOR CONSTRUCTION

No.	Description	Date	Project Number
			G-840-16
			Drawn By
			Author
			Checked By
			Checker
			Scale
			Notes
			See drawings and the design team for the location of the building's entrance and exit. The building's entrance and exit are located on the right side of the building. The building's entrance and exit are located on the right side of the building.