


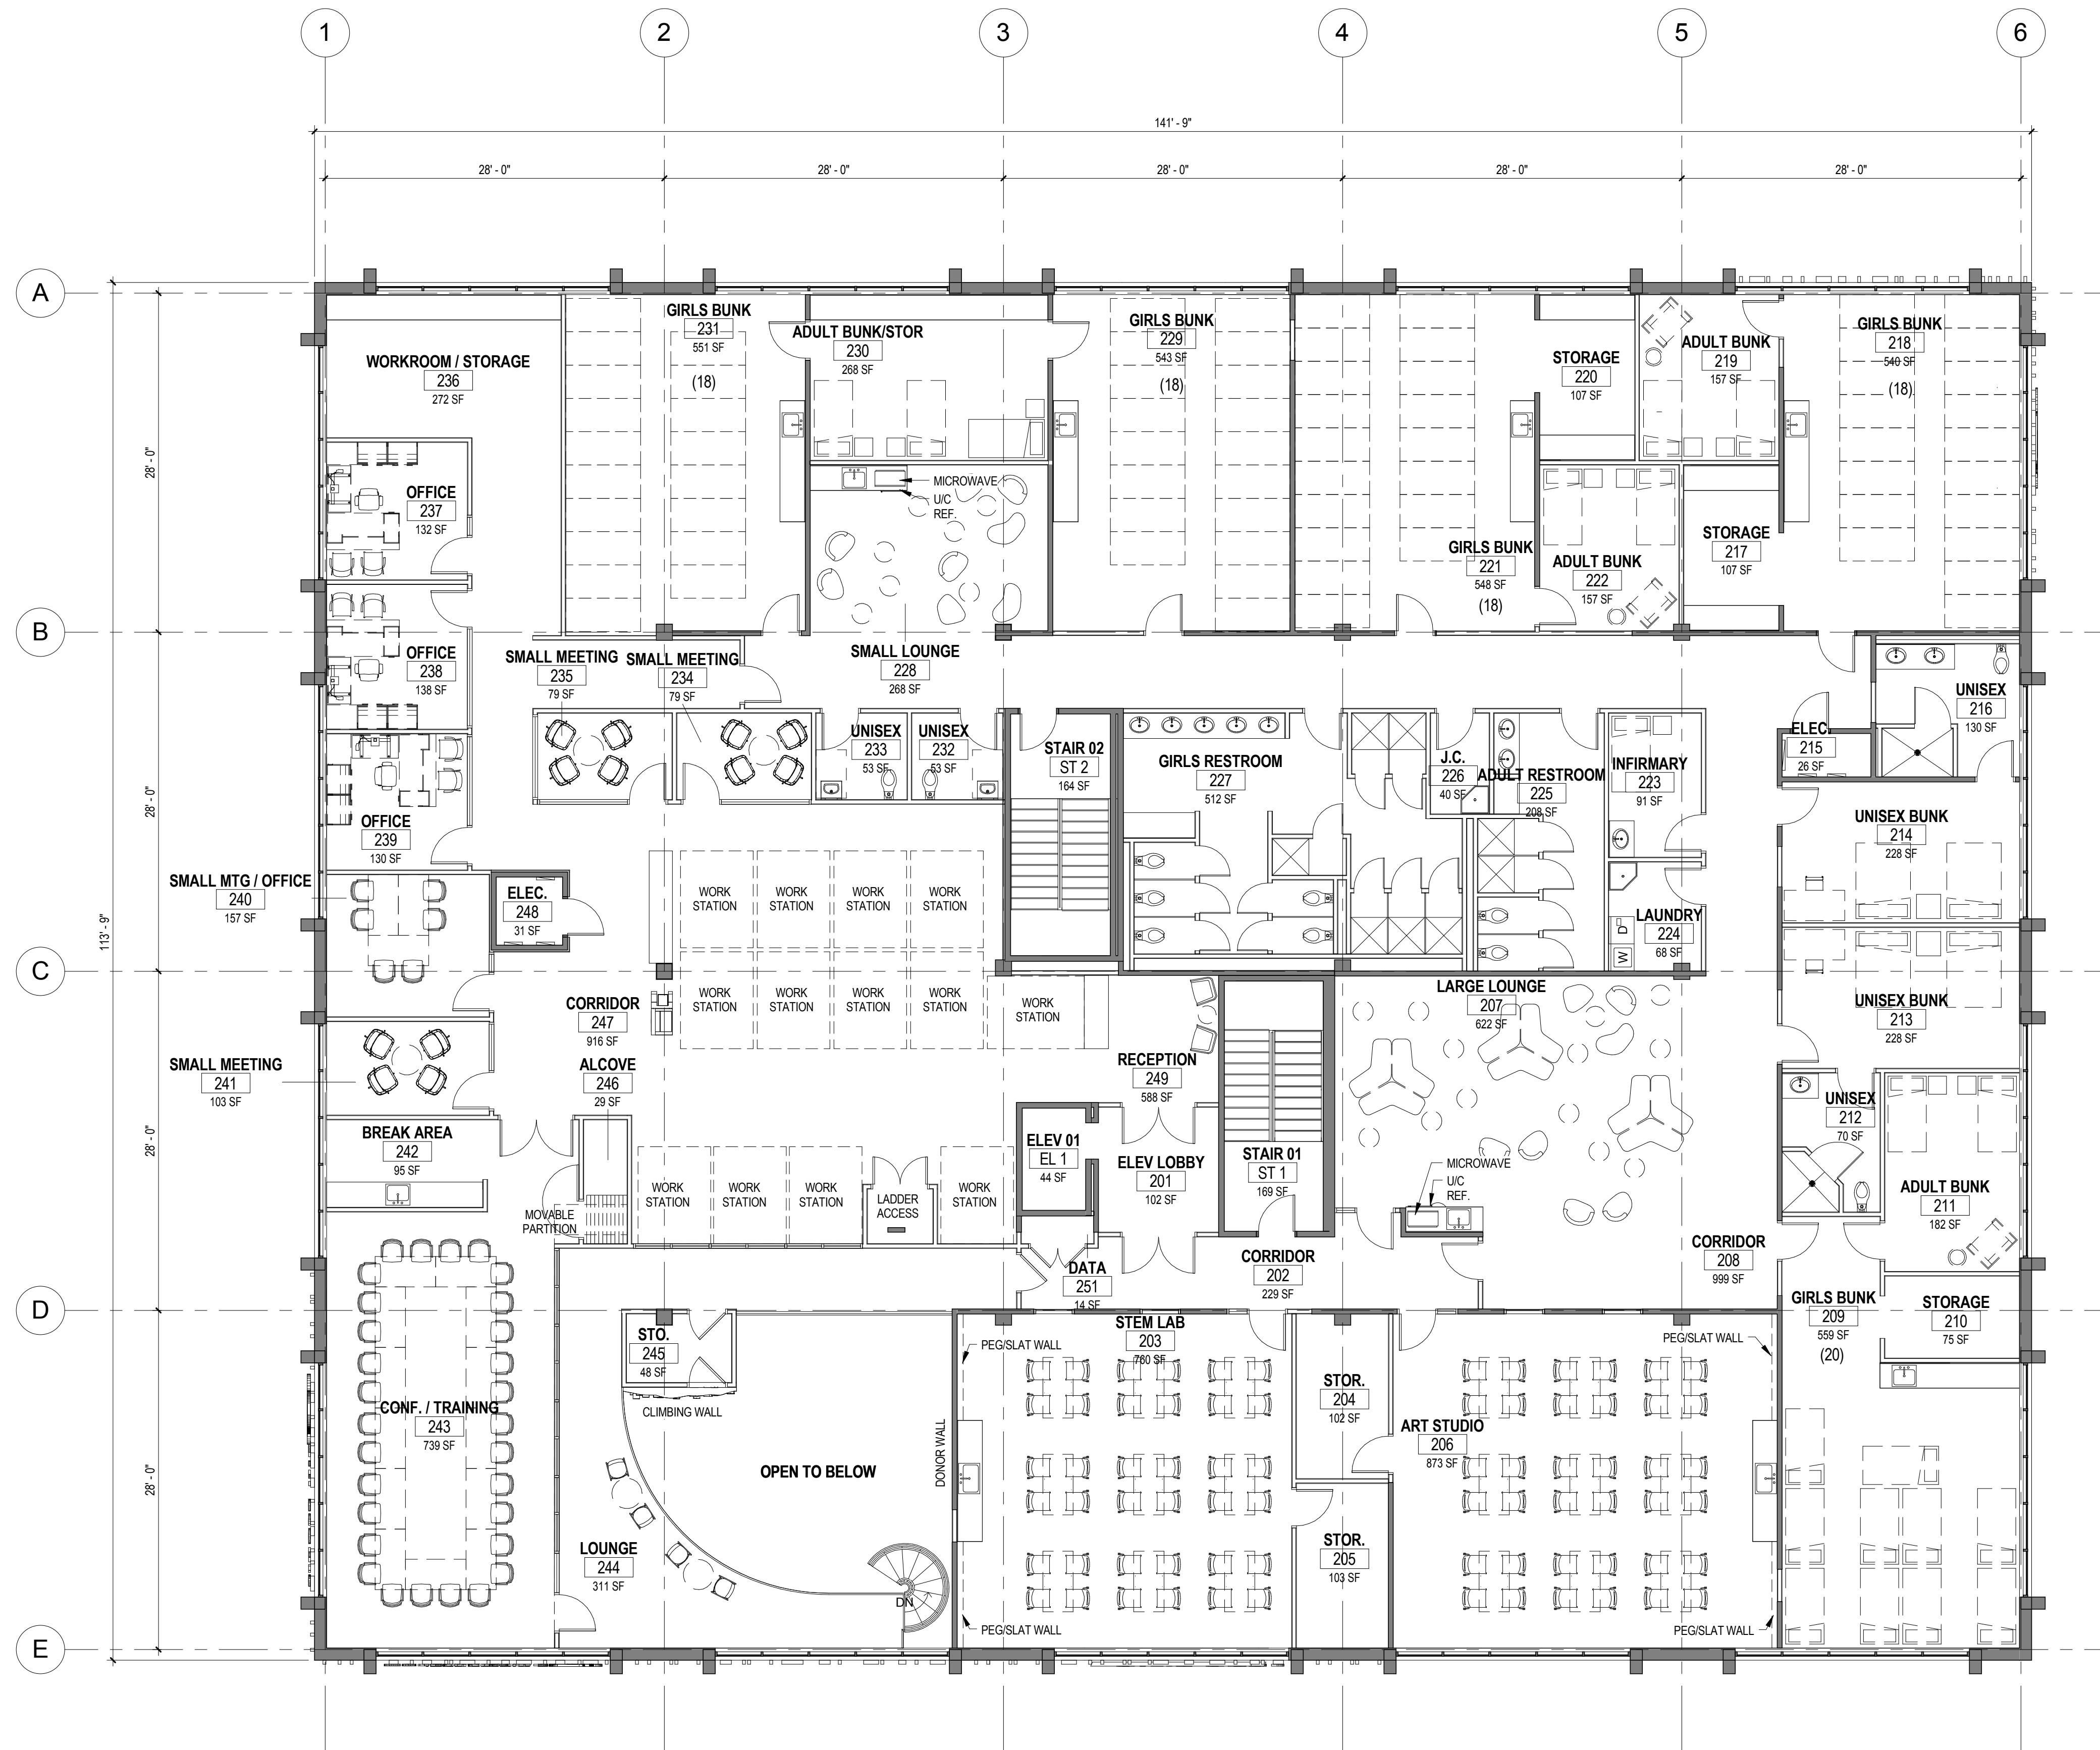

1 SECOND FLOOR RENOVATION PLAN
A1.2 1/8" = 1'-0"

FLOOR PLAN LEGEND

- | | |
|---|--|
|  | EXISTING WALL TO REMAIN |
|  | NEW WALL SEE A3.1 FOR WALL PARTITION TYPES |
|  | NEW SMOKE PARTITION. SEE WALL PARTITION TYPES |
|  | NEW 1 HOUR RATED WALL. SEE A3.1 FOR WALL PARTITION TYPES |
|  | NEW 2 HOUR RATED WALL. SEE A3.1 WALL PARTITION TYPES |
|  | NEW 3 HOUR RATED WALL. SEE A3.1 FOR WALL PARTITION TYPES |
|  | LINE OF OBJECT ABOVE |
|  | FIRE EXTINGUISHER IN SEMI-RECESSED CABINET |
|  | FIRE EXTINGUISHER BRACKET MOUNTED |
|  | CONTROL JOINT AT FIRE RATED FRAMED WALL |
|  | CONTROL JOINT AT NON-RATED WALL |
|  | BRICK CONTROL JOINT |
|  | DOWNSPOUT w/ CAST-IRON BOOT |

The Boudreaux Group

1330 Lady St., Suite 500 (29201)
P.O. Box 5695
Columbia, SC 29250
803 799 0247 *p*
803 771 6844 *f*
info@boudreauxgroup.com

Interdisciplinary Design Architecture Interiors Planning

NOT FOR CONSTRUCTION

**GIRL SCOUT OF SOUTH CAROLINA
MOUNTAINS TO MIDLANDS
LEADERSHIP CENTER**

1101 WILLIAMS STREET, COLUMBIA, SC 29201

No.	Description	Date	Project Number
			G-840-16
			Created By
			Author
			Checked By
			Checker
			Date
			12.21.16

This drawing and the design features are the property of the trademark owner of the design features and are not to be used in any form without the express consent of the trademark owner. This drawing is subject to patent and copyright © 2016.

Drawing Title.

**SECOND FLOOR RENOVATION
PLAN**

Drawing No.

A1.2