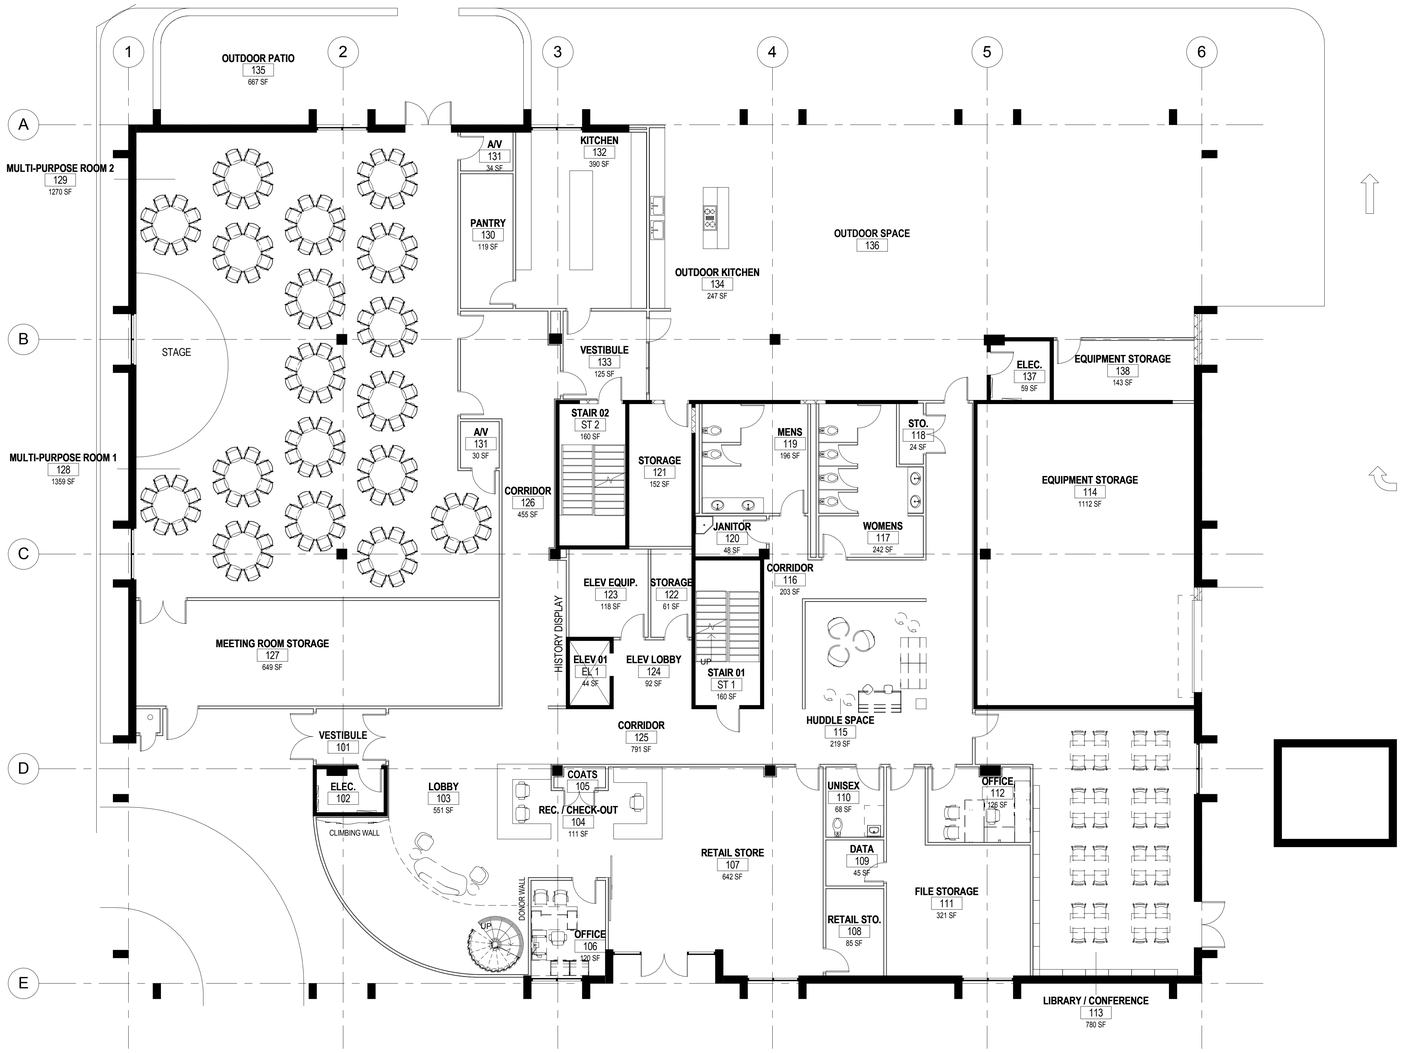

1 A1.1 FIRST FLOOR PLAN
1/8" = 1'-0"

12/19/2016 12:14:20 PM

The Boudreaux Group
1330 Lady St., Suite 500 (29201)
P.O. Box 5695
Columbia, SC 29250
803 799 9247 p
803 779 9614 f
info@boudreauxgroup.com
Interdisciplinary Design Architecture Interiors Planning

A/E Seal

A/E Seal

NOT FOR CONSTRUCTION

GIRL SCOUT OF SOUTH CAROLINA
MOUNTAINS TO MIDLANDS
LEADERSHIP CENTER
1101 WILLIAMS STREET, COLUMBIA, SC 29201

Project Number	0840.16
Date	
Drawn By	
Author	
Checked By	
Checker	
Date	

No.	Description	Date

The drawing and the design thereon is the property of The Boudreaux Group. It may not be used for any purpose other than that specifically stated in this agreement without the written consent of The Boudreaux Group. Unpublished rights reserved and are protected under the copyright laws of the United States. Copyright © 2010 The Boudreaux Group

Drawing Title.
FIRST FLOOR PLAN

Drawing No.
A1.1