


1
AS1

PROF

1" = 20'-0"

PROPOSED ARCHITECTURAL SITE PLAN

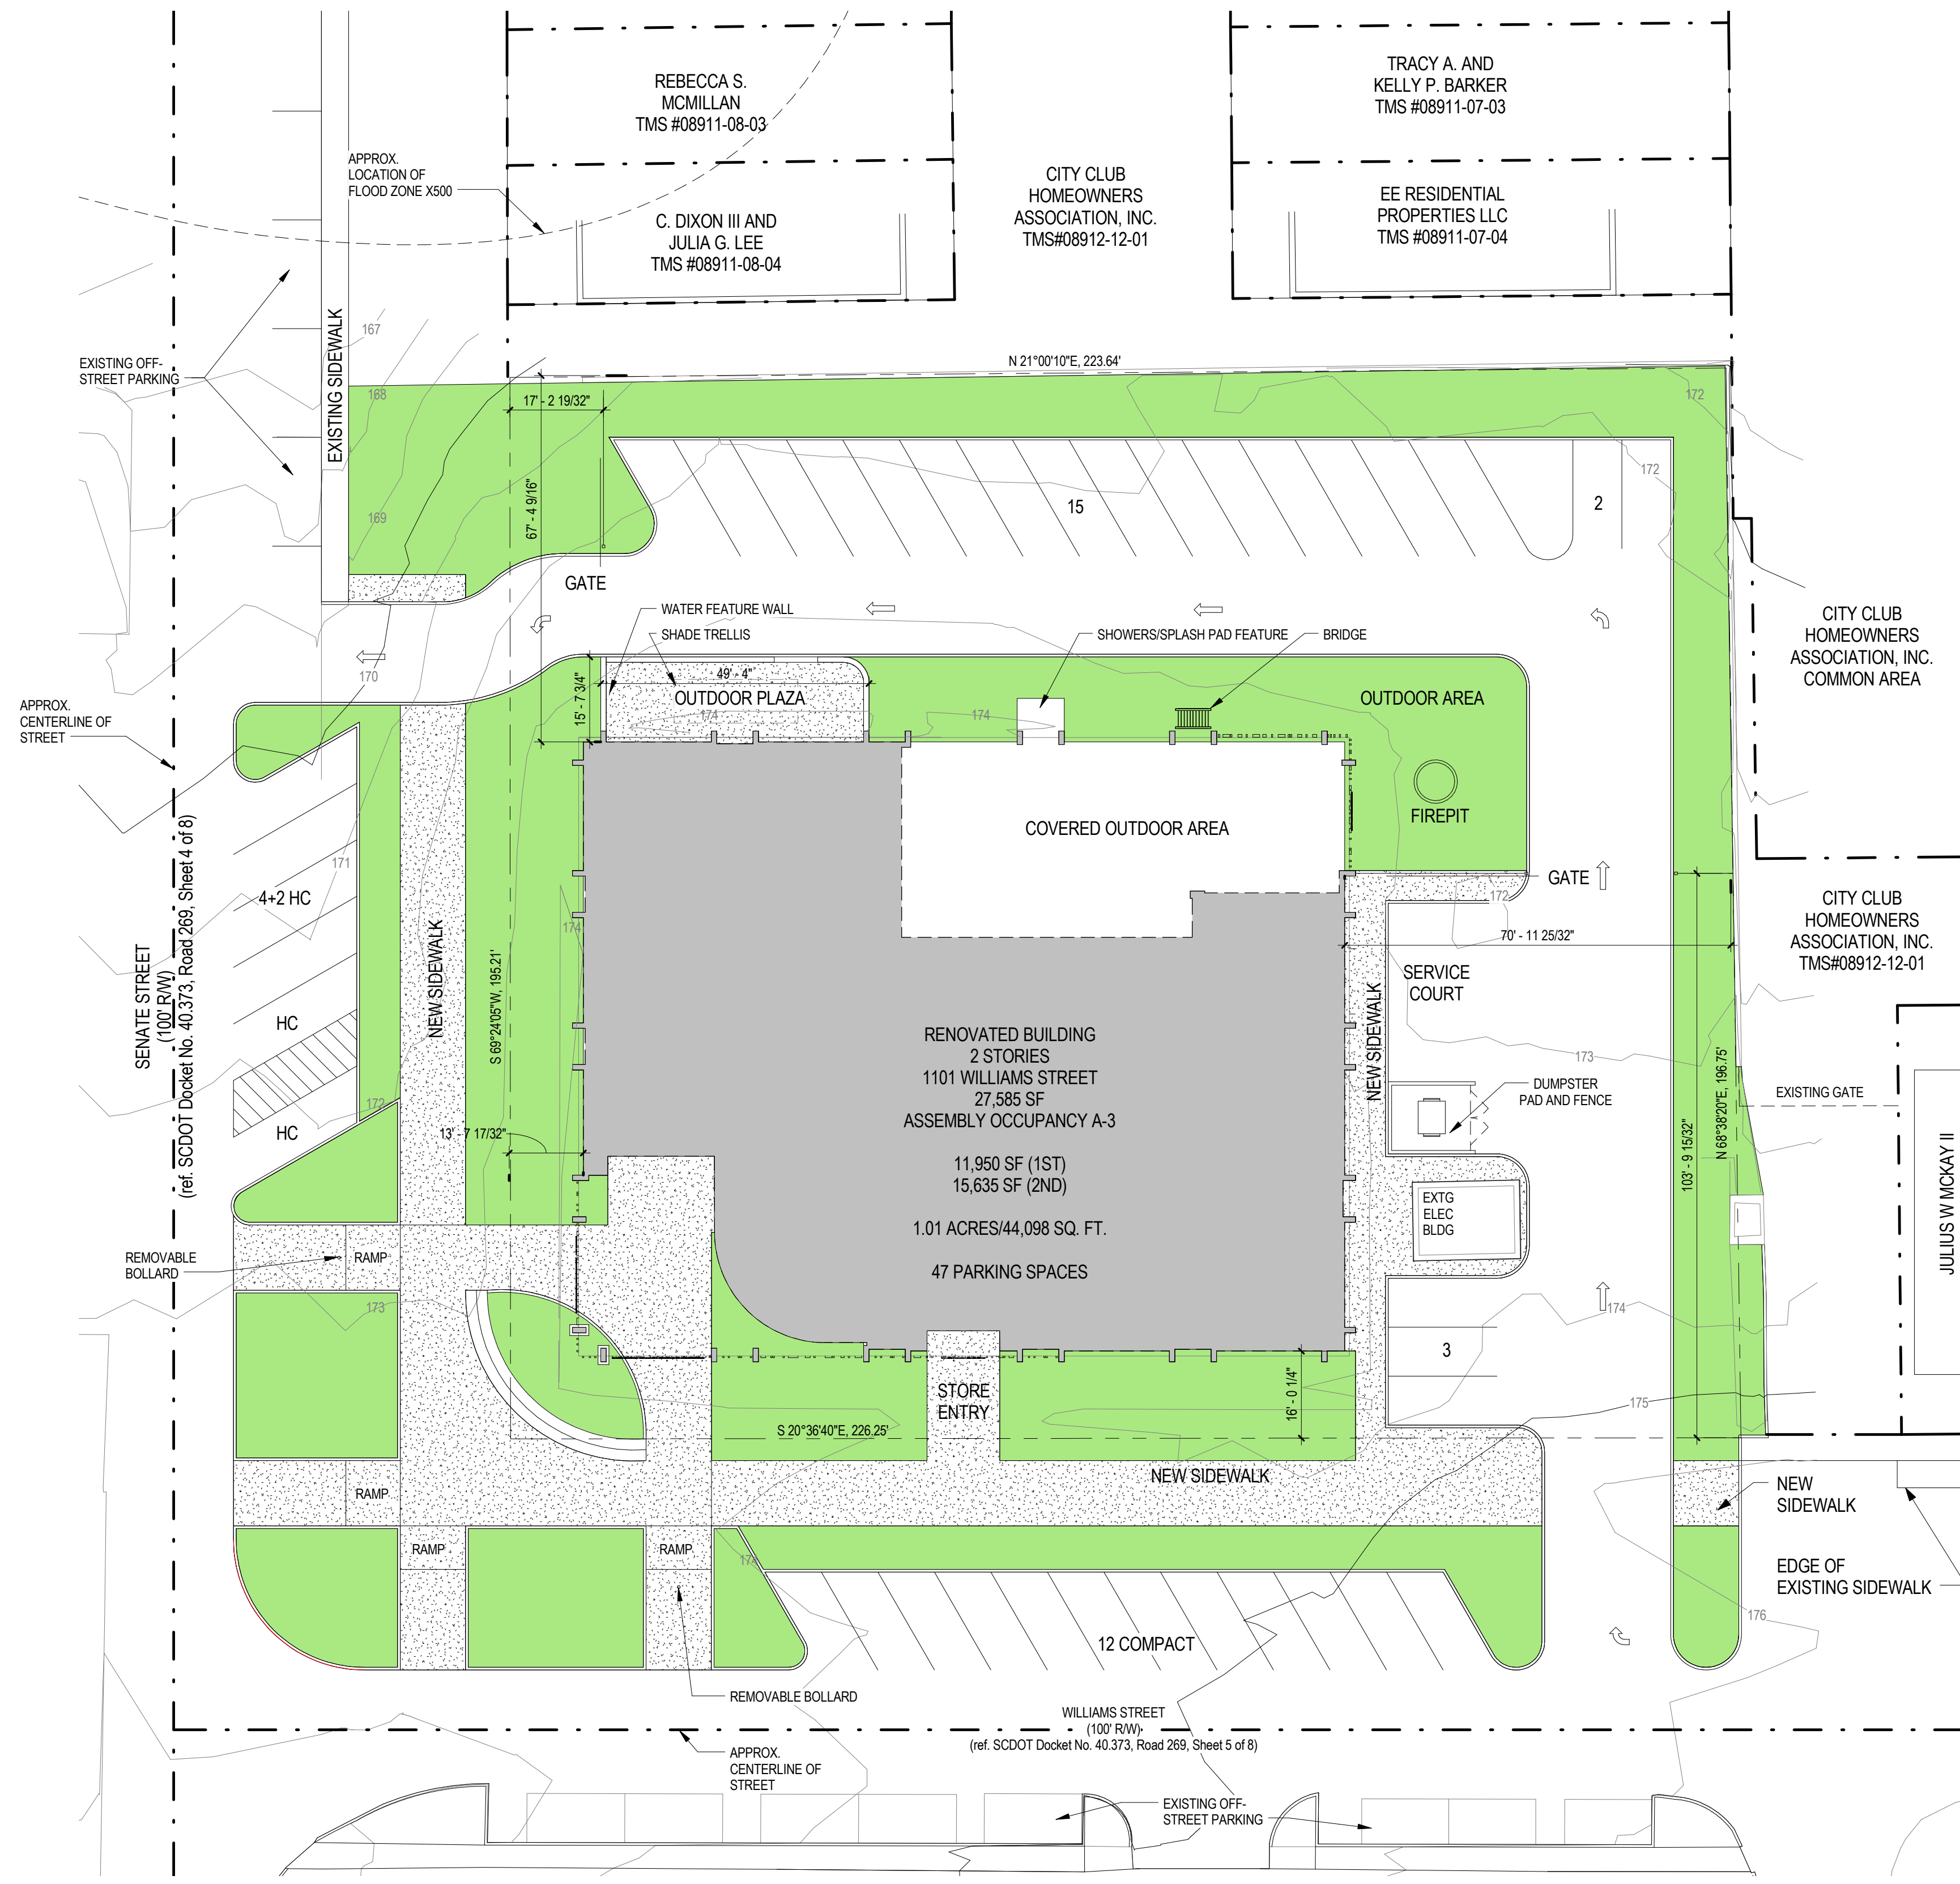

PROPOSED ARCHITECTURAL SITE PLAN

AS1.2

**GIRL SCOUT OF SOUTH CAROLINA
MOUNTAINS TO MIDLANDS
LEADERSHIP CENTER**

1101 WILLIAMS STREET, COLUMBIA, SC 29201

The Boudreaux Group

1330 Lady St., Suite 500 (29201)
P.O. Box 5695
Columbia, SC 29250
803 799 0247 *p*
803 771 6844 *f*
info@boudreauxgroup.com

Interdisciplinary Design Architecture Interiors Planning